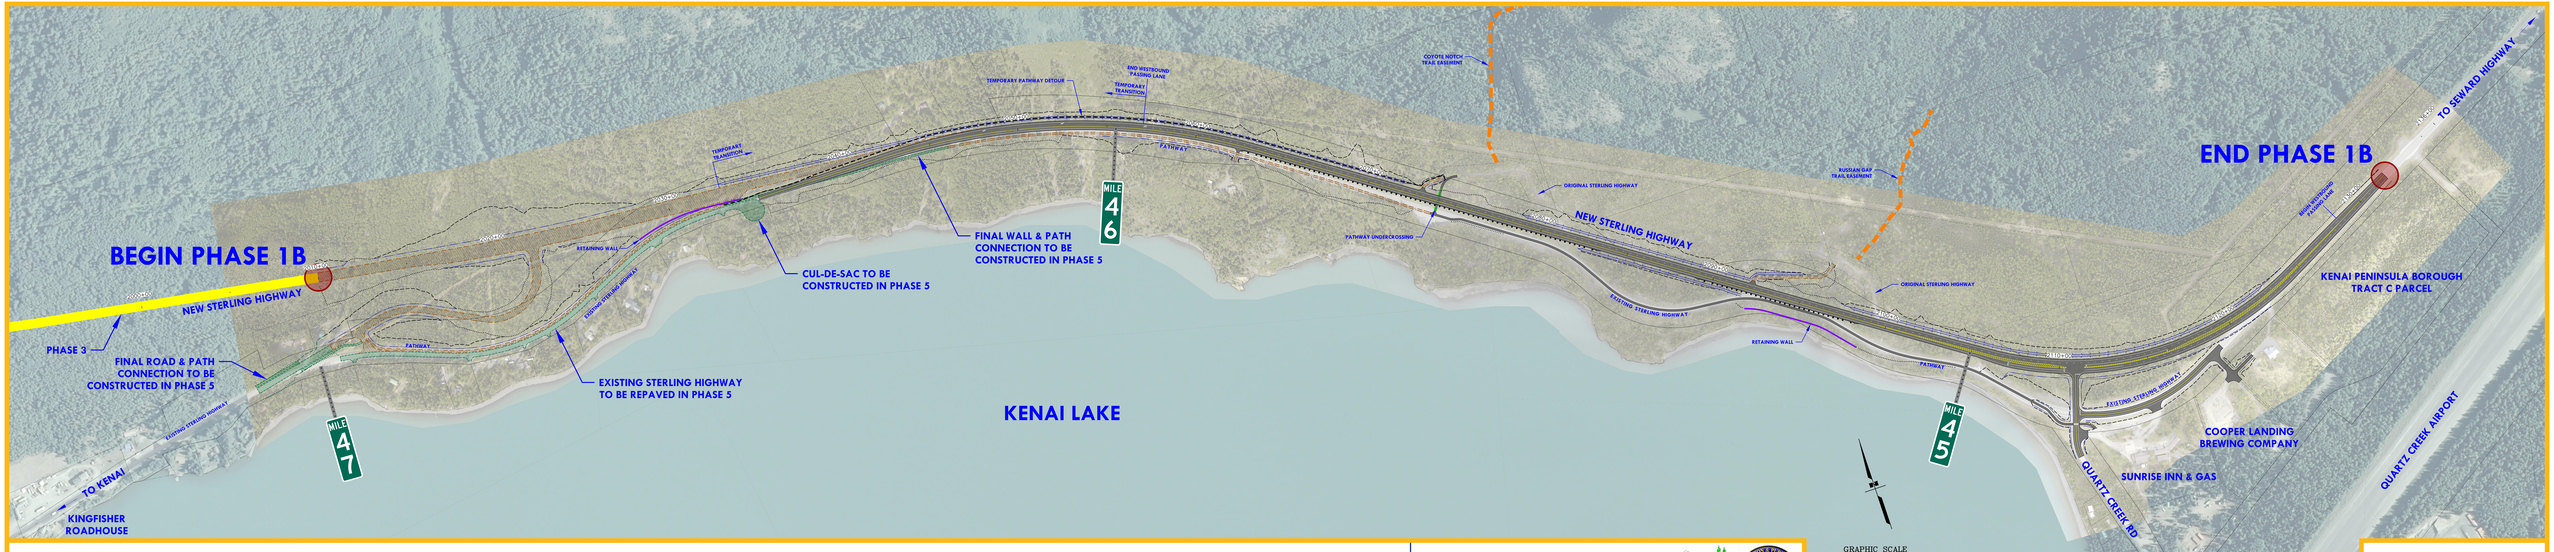

Sterling Highway MP 45-60 Sunrise to Skilak Lake Rd Reconstruction Phase 1B

February 25, 2020

GRAPHIC SCALE
200 0 200 400
(IN FEET)

AERIAL IMAGE DATES: 2013 & 2019

East End